GRADING PLAN LEGEND

- PROPERTY CORNER
- PROPERTY LINE
- EXISTING CONTOUR
- PROPOSED CONTOUR
- PROPOSED DRAINAGE EASEMENT
- PROPOSED SANITARY EASEMENT
- PROPOSED CURB & GUTTER
- PROPOSED SIDEWALK
- PROPOSED FENCE
- PROPOSED STORM PIPE
- PROPOSED HEADWALL
- PROPOSED SINGLE WING C.B.
- PROPOSED DOUBLE WING C.B.
- PROPOSED RAISED LID INLET
- WETLANDS

JASPER VILLAGE 100 YR ELEV.

STORM BOX	100 YR ELEV
B22	1538.89
B23	1514.96
C1	1462.87
C2	1468.91
C3	1474.88
C5	1490.77
C1.1	1482.68
E2	1438.74
E3	1439.89
E4	1449.61
E5	1460.56
E6	1471.71
G5	1510.57
I3	1510.85
I4	1508.89
I5	1512.92
I6	1516.66
J4	1528.88

GRAPHIC SCALE

50 0 25 50 100 200

(IN FEET)
1 inch = 50 ft.

811
CALL BEFORE YOU DIG

NOTE: DEVELOPER SHALL BE RESPONSIBLE FOR ANY CONFLICTS WITH EXISTING UTILITIES.

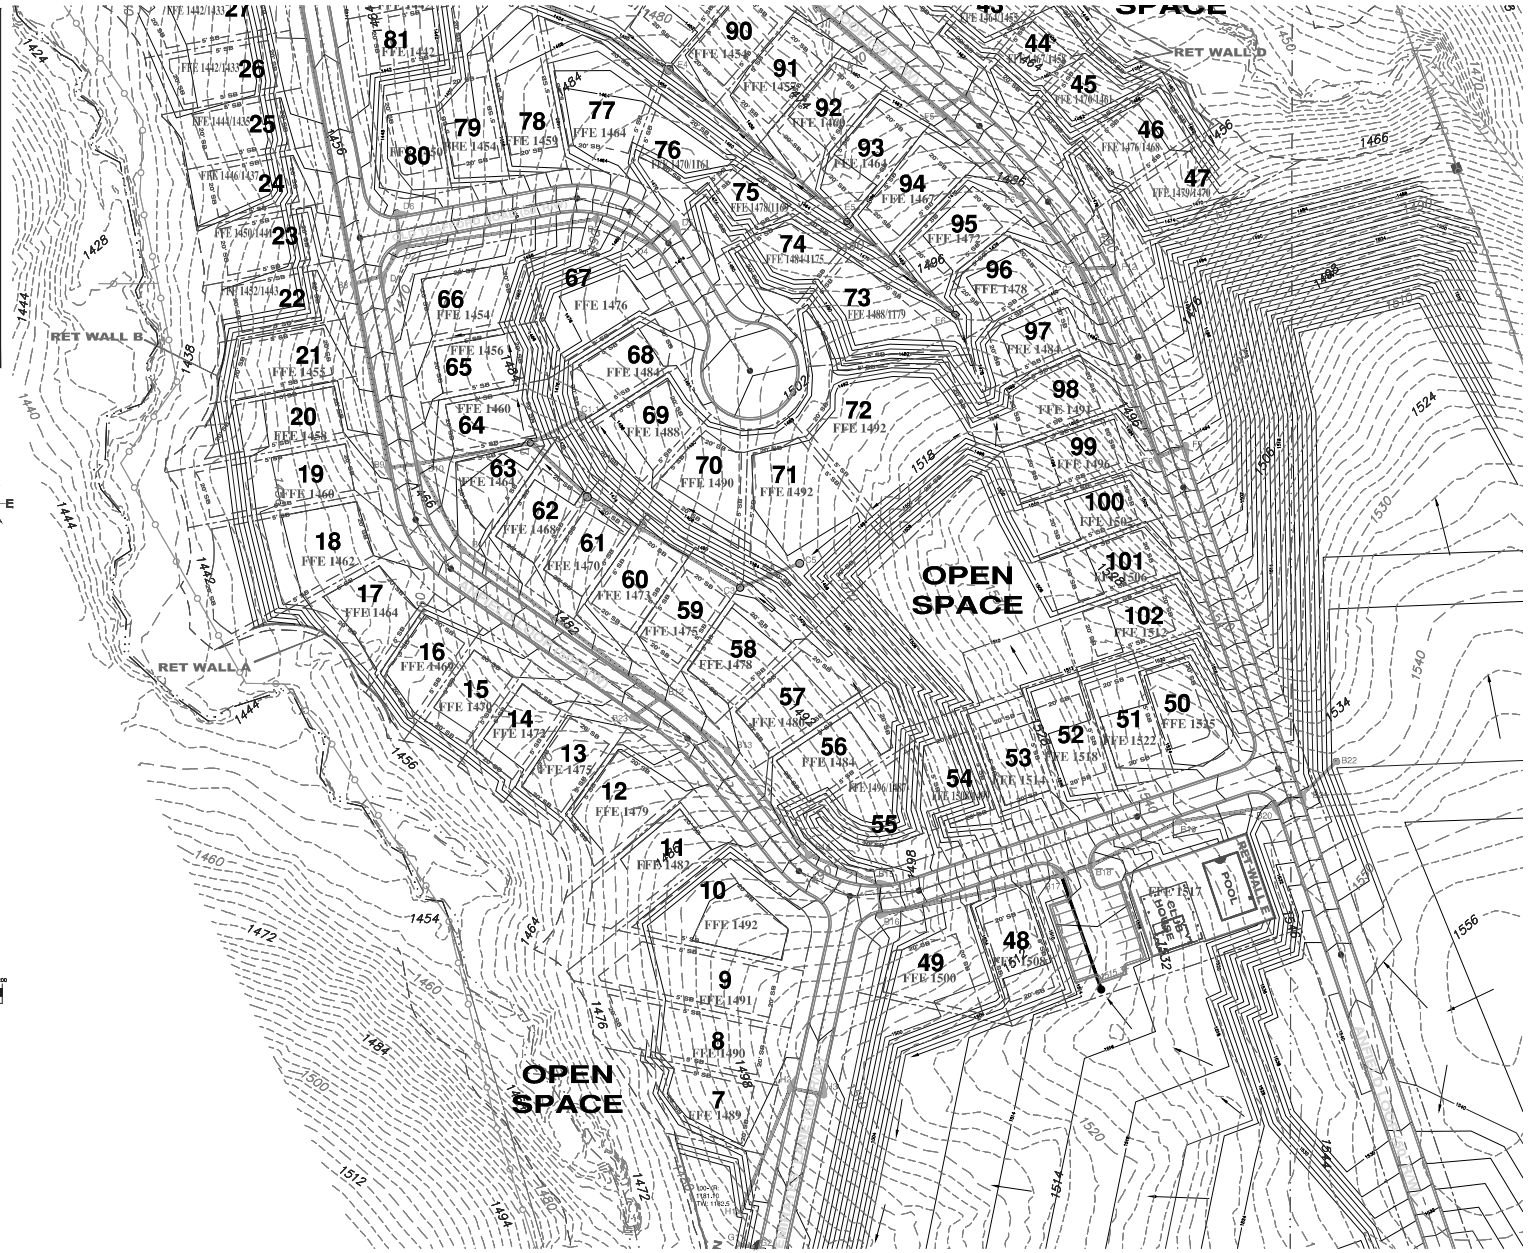

PREPARED BY:
Elite Engineering
Engineering | Surveying | Management
3660 Cedarcrest Road, Suite 220
Acworth, GA 30101
Jonathan Jones, P.E.
(678) 324-8291

DATE | REVISION | No.

CONSTRUCTION PLANS FOR
JASPER VILLAGE
LAND LOTS 200, 201 & 233, 12TH DISTRICT, 2ND SECTION, CITY OF JASPER IN PICKENS COUNTY
GRADING PLAN

PREPARED FOR:
24 HR CONTACT
COREY NIBERT
770-231-2764

GEORGIA REGISTERED PROFESSIONAL ENGINEER JONATHAN F. JONES

PROJECT No.	22133
DRAWING SCALE:	1"=50'
DESIGNED BY:	JFJ
DRAWN BY:	KNW
CHECKED BY:	JFJ
DATE:	10/28/22

SHEET
C9

GRADING PLAN LEGEND

- PROPERTY CORNER
- PROPERTY LINE
- EXISTING CONTOUR
- PROPOSED CONTOUR
- PROPOSED DRAINAGE EASEMENT
- PROPOSED SANITARY EASEMENT
- PROPOSED CURB & GUTTER
- PROPOSED SIDEWALK
- PROPOSED FENCE
- PROPOSED STORM PIPE
- PROPOSED HEADWALL
- PROPOSED SINGLE WING C.B.
- PROPOSED DOUBLE WING C.B.
- PROPOSED RAISED LID INLET
- WETLANDS

JASPER VILLAGE 100 YR ELEV.

STORM BOX	100 YR ELEV
B22	1538.89
B23	1514.96
C1	1462.87
C2	1468.91
C3	1474.88
C5	1490.77
C1.1	1482.68
E2	1438.74
E3	1439.89
E4	1449.61
E5	1460.56
E6	1471.71
G5	1510.57
I3	1510.85
I4	1508.89
I5	1512.92
I6	1516.66
J4	1528.88

GRAPHIC SCALE

50 0 25 50 100 200

(IN FEET)
1 inch = 50 ft.

811
CALL BEFORE YOU DIG

NOTE: DEVELOPER SHALL BE RESPONSIBLE FOR ANY CONFLICTS WITH EXISTING UTILITIES.

OPEN SPACE

RET WALL F

DETENTION POND

HEMMATI'S LANE (60' R/W)

ANFIELD TOOTH (60' R/W)

PHILADELPHIA ROAD
80' RIGHT OF WAY

HUGH MULLINS CT.

POOL

GUEST HOUSE

LL 200

LL 233

PREPARED BY:
Elite Engineering
Engineering | Surveying | Management
3660 Cedarcrest Road, Suite 220
Acworth, GA 30101
Jonathan Jones, P.E.
(678) 324-8291

DATE:
REVISION
No.

CONSTRUCTION PLANS FOR
JASPER VILLAGE
LAND LOTS 200, 201 & 233, 12TH DISTRICT, 2ND SECTION, CITY OF JASPER IN PICKENS COUNTY
GRADING PLAN

PREPARED FOR:
24 HR CONTACT
COREY NIBERT
770-231-2764

GEORGIA
JONATHAN F. JONES

PROJECT No.	22133
DRAWING SCALE:	1"=50'
DESIGNED BY:	JFJ
DRAWN BY:	KNW
CHECKED BY:	JFJ
DATE:	10/28/22

SHEET
C10