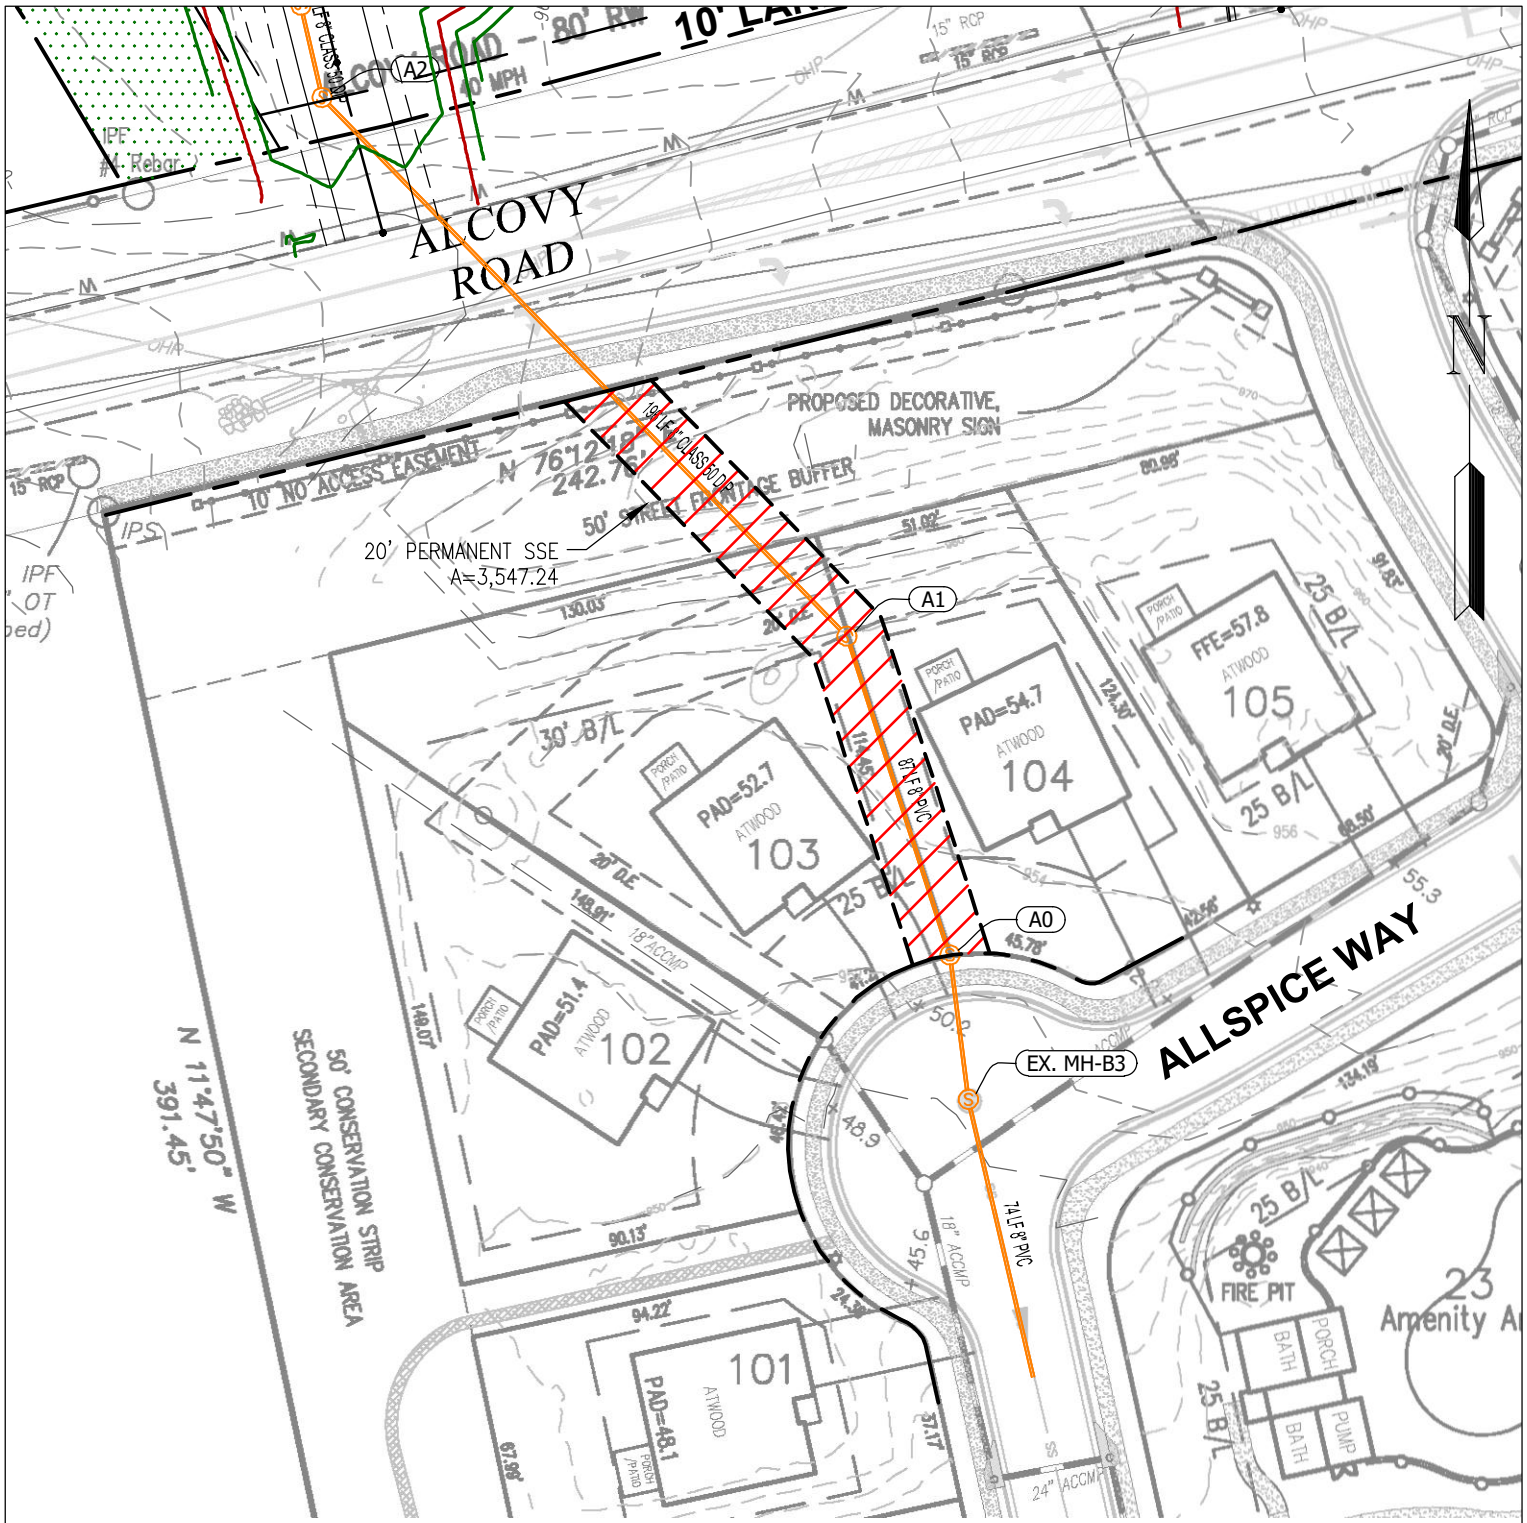

50 25 0 50 100

(IN FEET)

1 inch = 50 ft.

ALCOVY ROAD - SANITARY SEWER EASEMENT EXHIBIT

PROJECT : ALCOVY ROAD	
PROJECT #: 21-067	
DATE : 12/14/21	SCALE : 1" - 50'

GREYDEN
ENGINEERING
12460 Crabapple Road, Ste 202-374
Milton, Georgia 30009
PH: 770-573-4801 FAX: 678-302-6362